

DRAWING NUMBER


DRAWING NUMBER

DRAWING NUMBER

DRAWING NUMBER

DRAWING NUMBER

DRAWING NUMBER

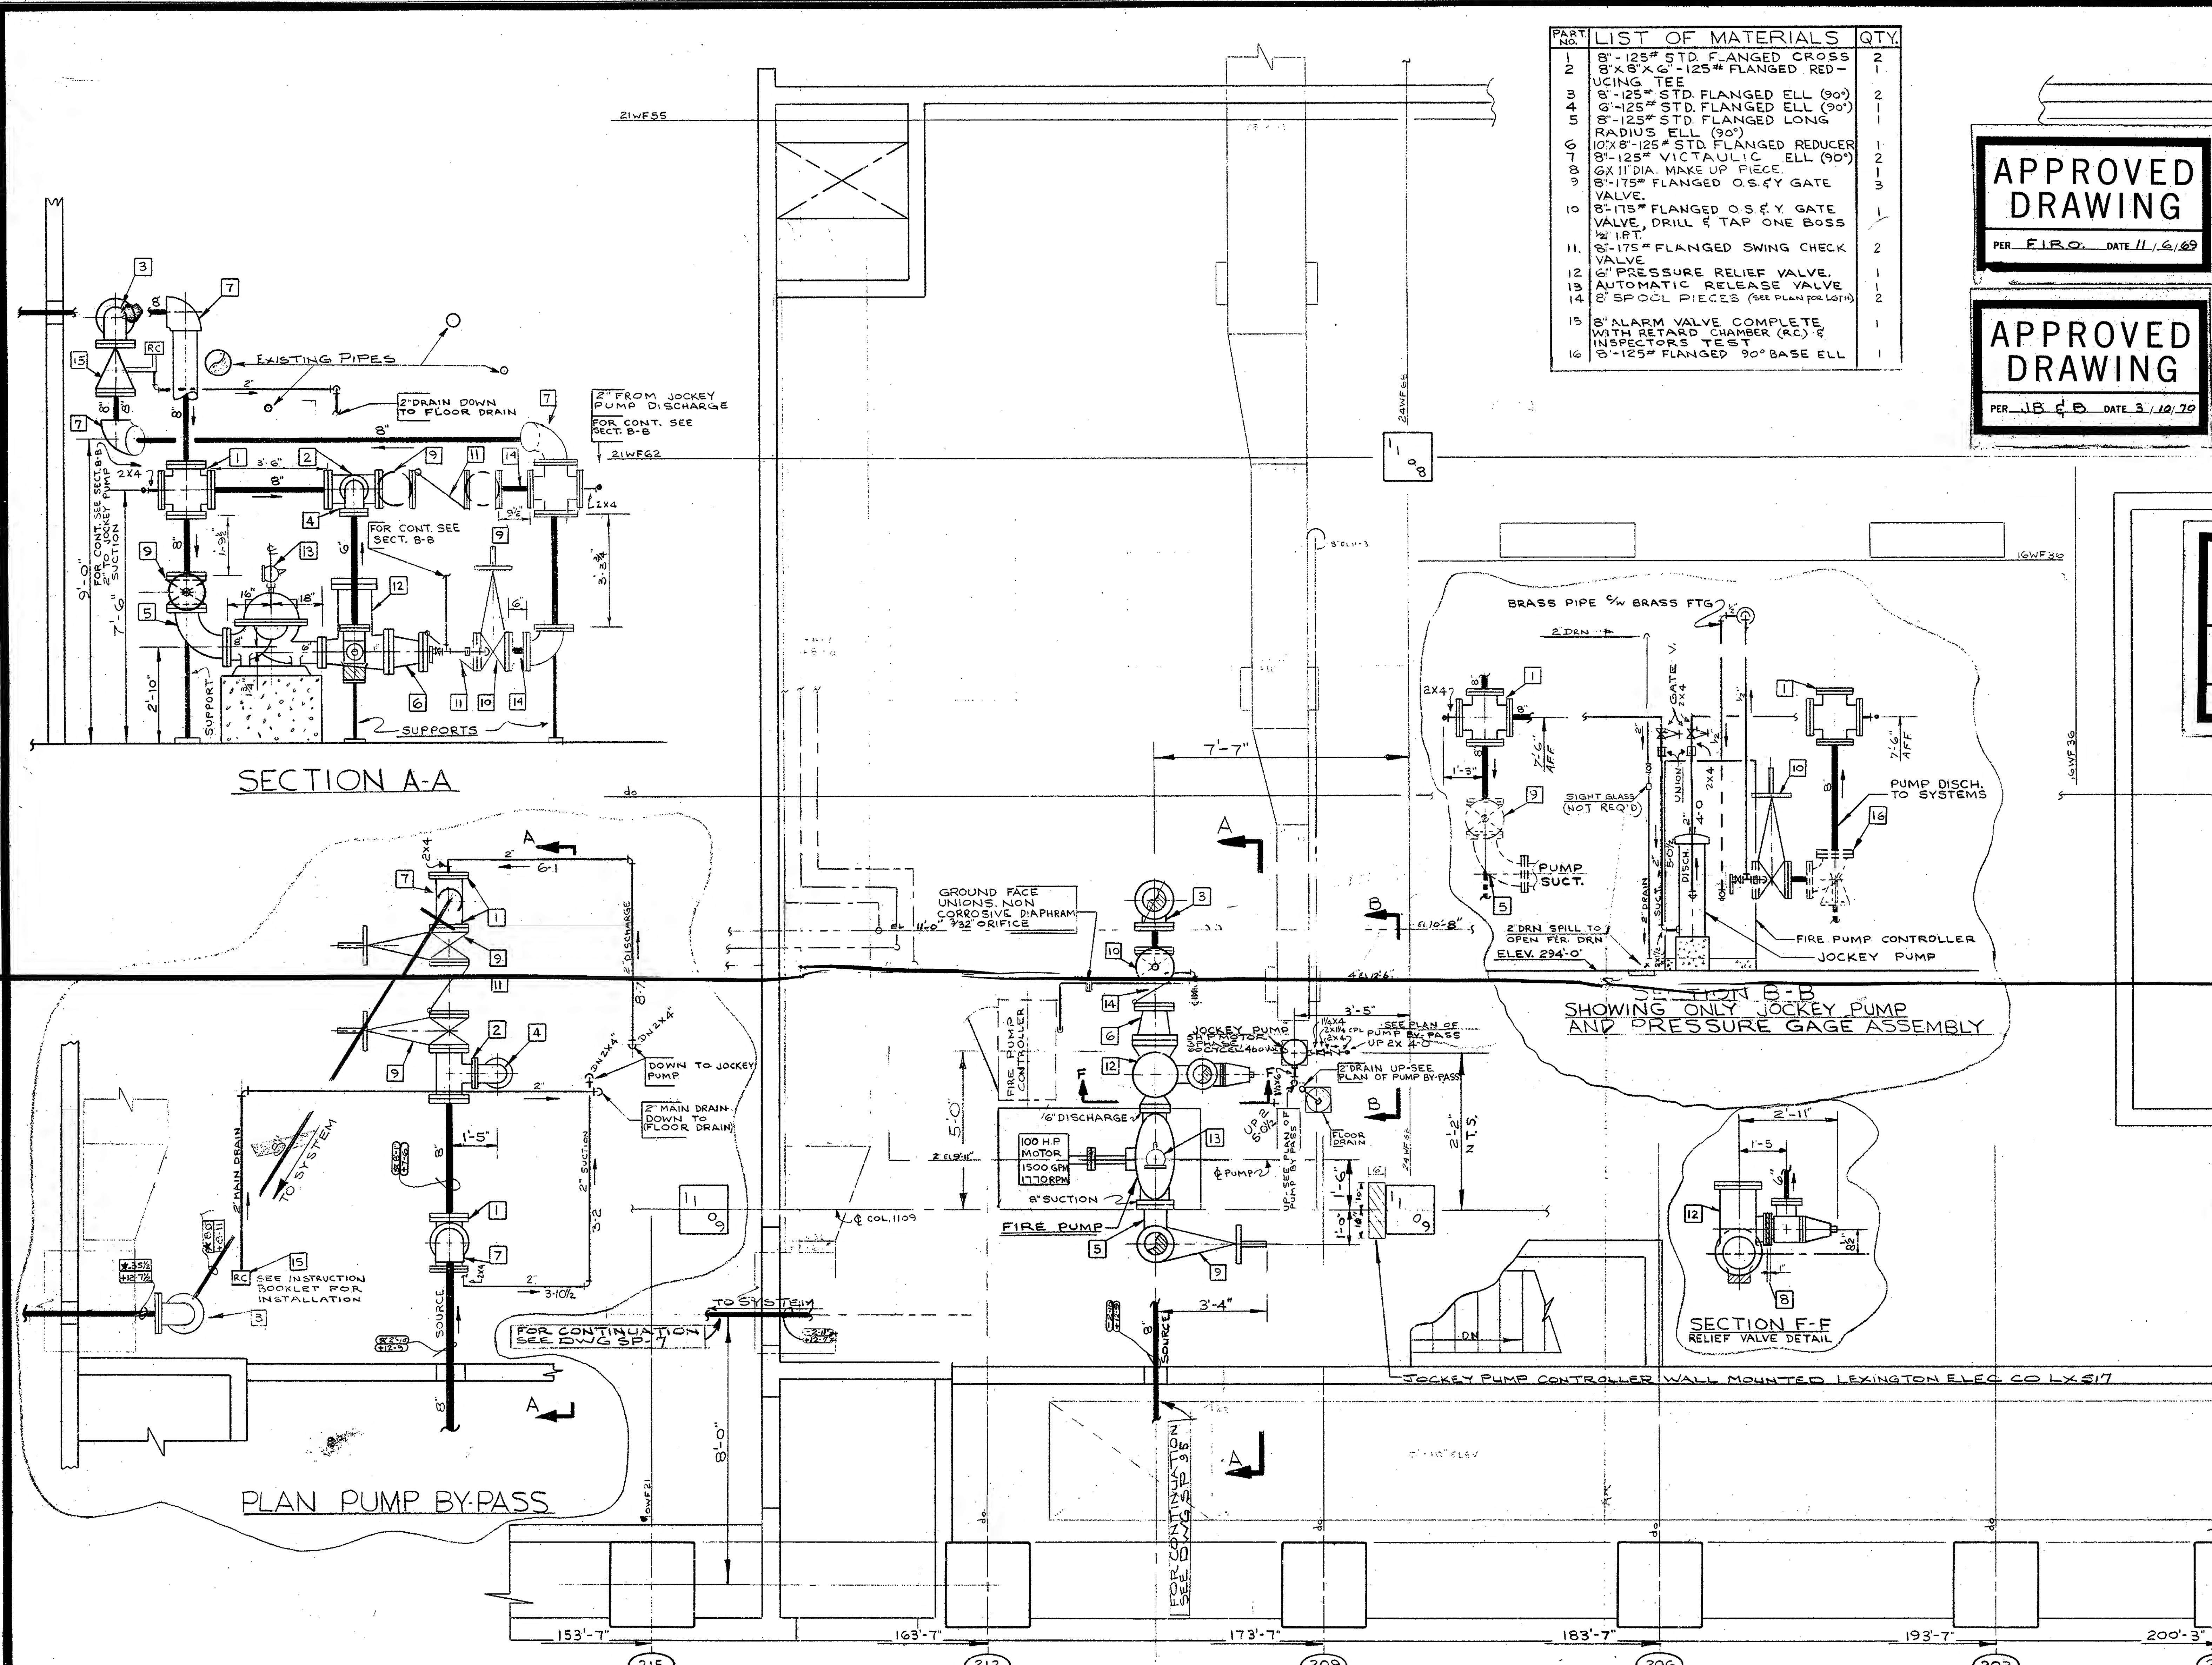

PART NO.	LIST OF MATERIALS	QTY.
1	8'-125" STD. FLANGED CROSS	2
2	8'x8'x6'-125" FLANGED RED-UCING TEE	1
3	8'-125" STD. FLANGED ELL (90°)	2
4	8'-125" STD. FLANGED ELL (90°)	1
5	8'-125" STD. FLANGED LONG RADIUS ELL (90°)	1
6	10'x8'-125" STD. FLANGED REDUCER	1
7	8'-125" VICTAULIC ELL (90°)	2
8	6'x11" DIA. MAKE UP PIECE	1
9	8'-175" FLANGED O.S.F.Y. GATE VALVE	3
10	8'-175" FLANGED O.S.F.Y. GATE VALVE, DRILL & TAP ONE BOSS 1/2" I.D.	1
11	8'-175" FLANGED SWING CHECK VALVE	2
12	6" PRESSURE RELIEF VALVE	1
13	AUTOMATIC RELEASE VALVE	1
14	8" SPOOL PIECES (SEE PLAN FOR LOTS)	2
15	8" ALARM VALVE COMPLETE WITH RETARD CHAMBER (A.C.) & INSPECTOR'S TEST	1
16	8'-125" FLANGED 90° BASE ELL	1

APPROVED
DRAWING
PER F.I.R.O. DATE 11/6/69

APPROVED
DRAWING
PER J.B. & B. DATE 3/10/70

RECORD OF TRADE COORDINATION				REFERENCE DRAWINGS				LEGEND OF SYMBOLS				SPRINKLER HEAD TABULATION				REVISIONS									
TRADE	COMPANY	BY	DATE	INFORMATION	BY	DWG. NO.	DATE	LATEST REV.	NO.	DATE	ABBREVIATIONS	INFORMATION ALONG PIPE LINES		STANDARD HANGERS	M.F.R.'S. MODEL NO.	SIZE	TYPE	FINISH	SYMBOL	TEMPERATURE RATING	NO.	DATE	BY	DESCRIPTION	
HYVAC	SAND-COURT			ARCH.		A-A-16	7-31-61	5	5-23-69		WMO	MAIN DESIGNATION	HANGER							160°	1	11/21/70	FB	DATE V. ADDED TO BY-PASS	
SHEET METAL	ALPINE-BROOK-TRIANGLE			STRUCT.		A-A-17	7-31-61	6	5-23-69		ABO	BRANCH DESIGNATION	PIPE								212°	2	11/21/70	FB	DATE V. ADDED TO BY-PASS
PLUMBING	JARCHO BROS.			CONC.		S-A-B	9-12-66	7	11-18-68		FO	AUTO BALL DRP.	ELEVATION								280°	3	11/21/70	FB	REVISOR IN ASSOC.
ELECTRICAL	NAGER ELECTRIC CO.			DUCT. ABT		S-A-12	5-11-68	8	12-10-68		ROC	FUEBING CONN.	LOCATION										4	11/21/70	FB
				BLK.		NE SER-L	3-9-63	-	-		SG	INSIP TEST CONN.	Cut Length									5	11/21/70	FB	DATE V. ADDED TO BY-PASS
				BLK.		A-1170-R4	3-27-69	4	4-24-69		C-TG	CERTS TO CENTER	Location									6	11/21/70	FB	DATE V. ADDED TO BY-PASS
RECORD OF FINAL PLAN APPROVAL																									
AUTHORITY	NAME	BY	DATE																						
P.O.N.Y.A.																									
J. B. & S.																									
M.F.I.O.																									
EMPLOYEE'S GROUP OF INSURANCE CO'S																									
DATE	REV. NO.	JOB OF COMPS	DISTRIBUTED TO																						
DISTRIBUTION RECORD																									